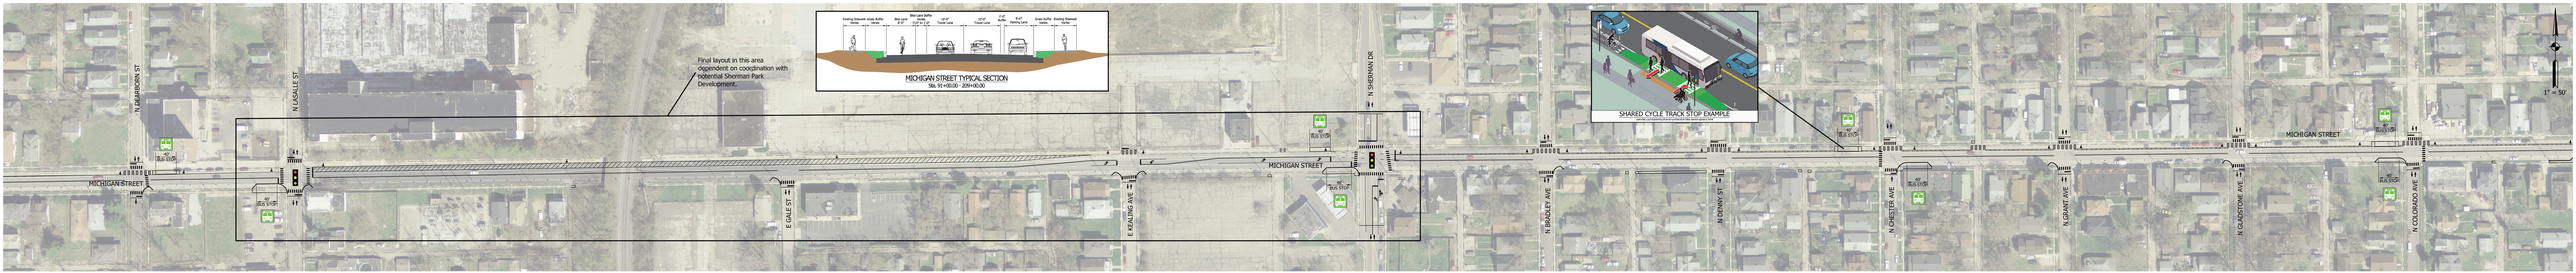

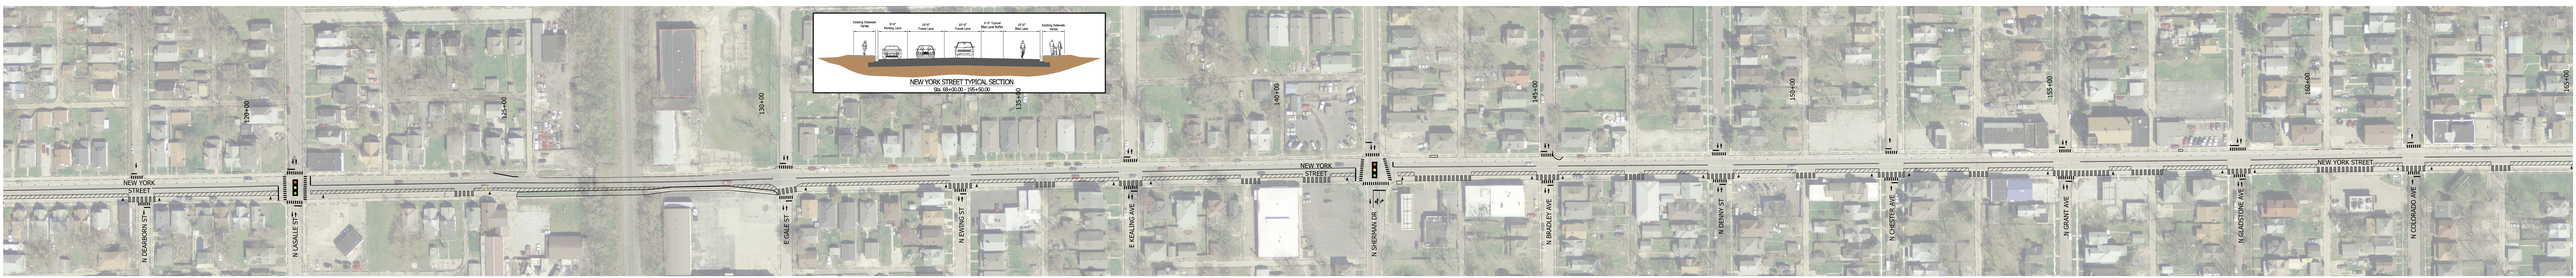

MICHIGAN STREET AND NEW YORK STREET TWO-WAY CONVERSION
PRELIMINARY LAYOUT