

NICKEL PLATE TRAIL - 82ND STREET BRIDGE

CONCEPT A : HISTORIC IMAGERY




- CONCEPT HIGHLIGHTS:**
- Perforated metal panels with images reflecting Castleton's history.
 - Color palette and panel location inspired by Nickel Plate Trail logo.
 - Identifying signage for Castleton neighborhood on bridge.

VIEW FROM 82nd




EXAMPLE IMAGE ON PERFORATED PANEL

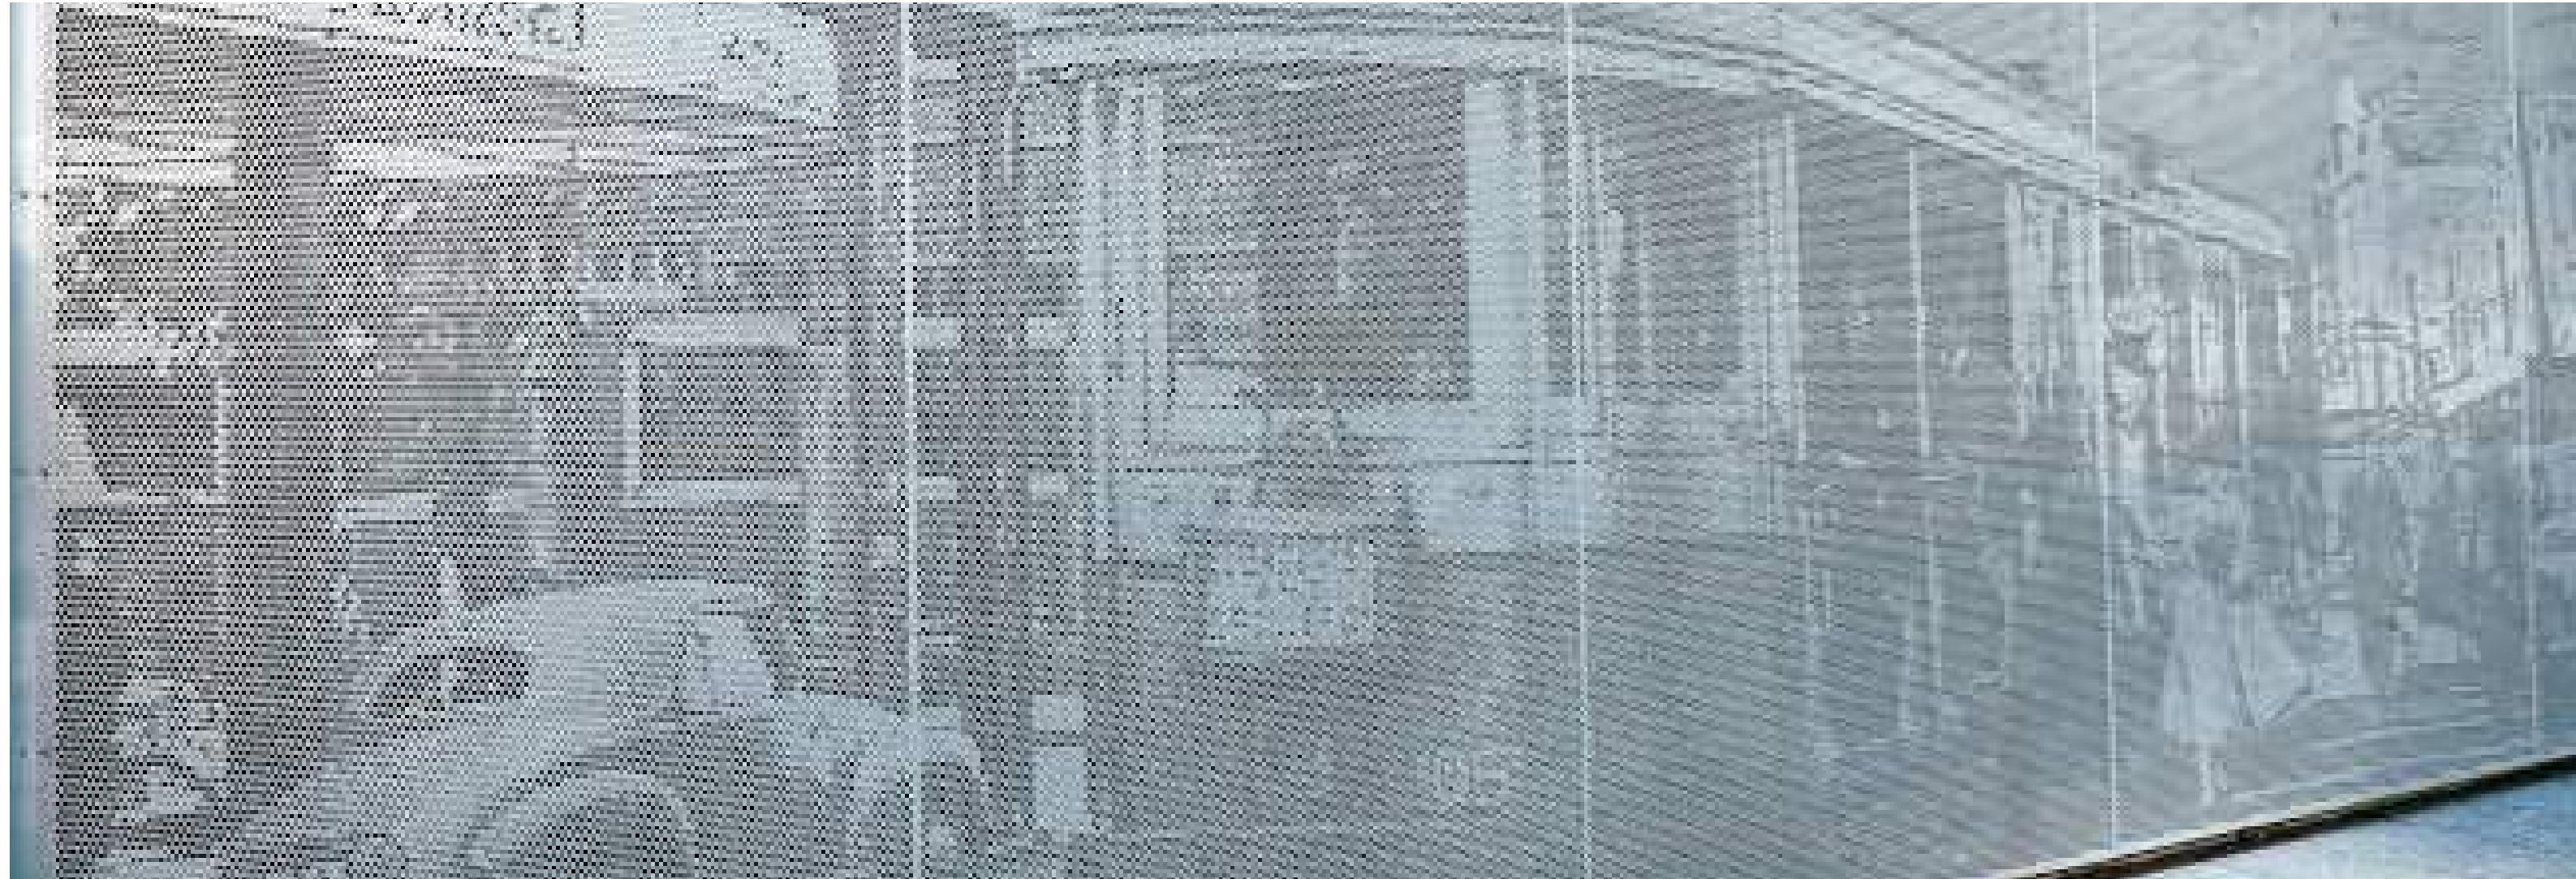

PROPOSED IMAGERY



SHADOWS FROM PERFORATIONS

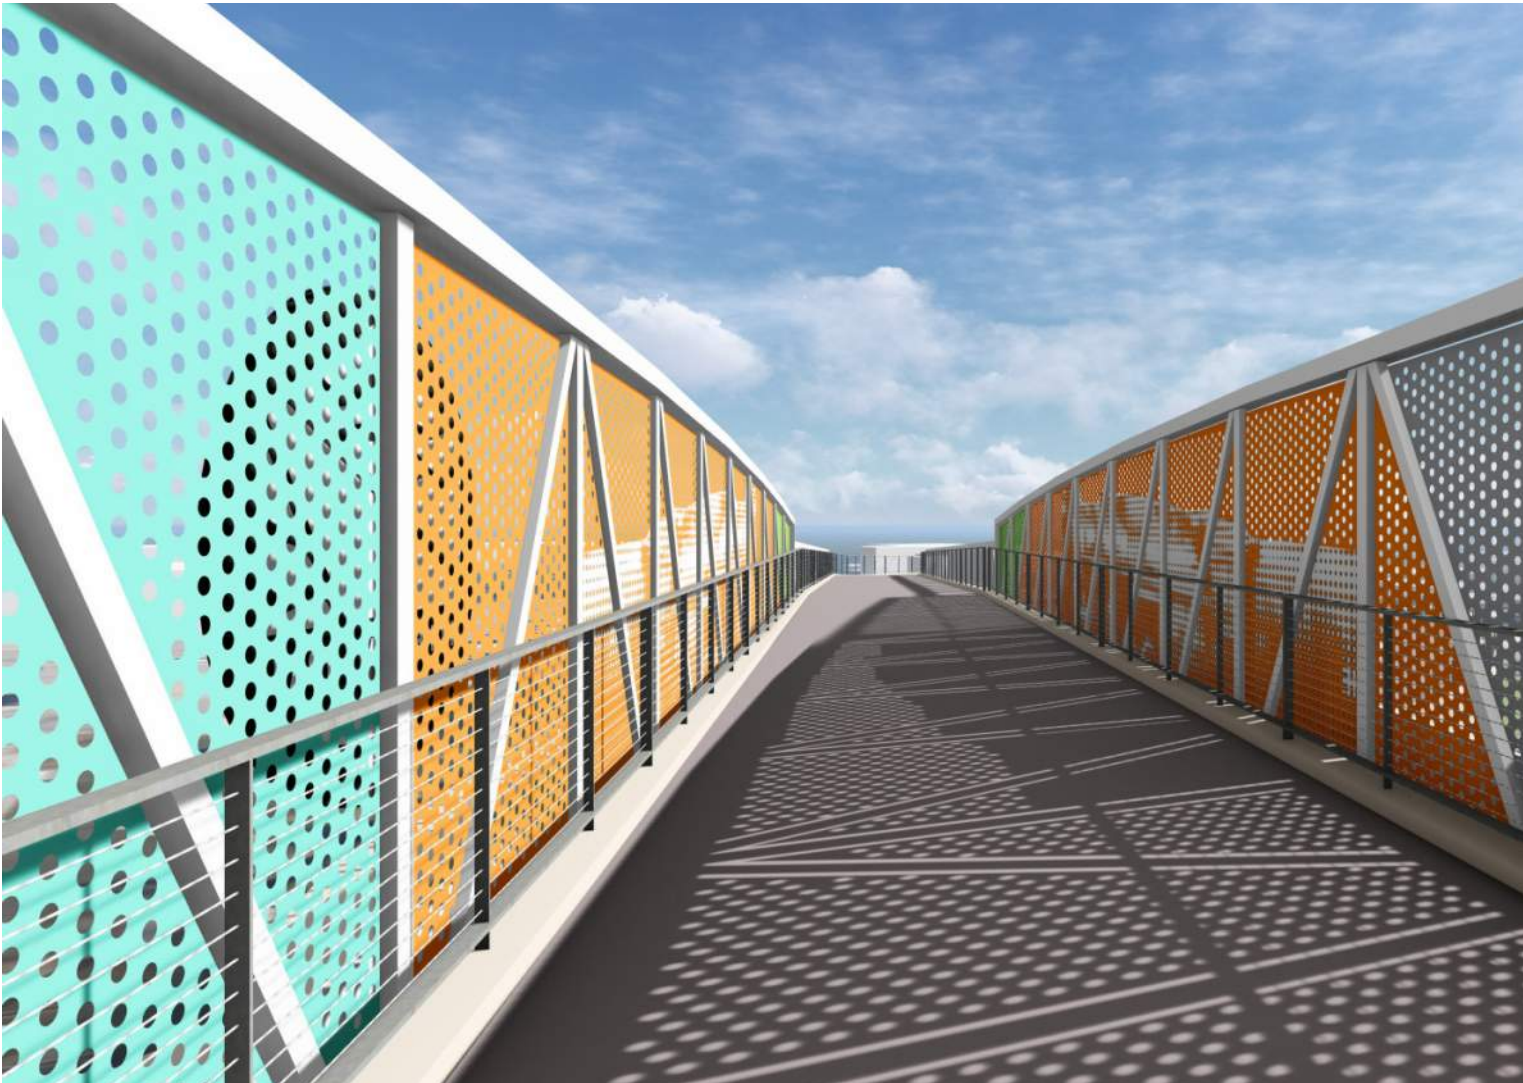

NICKEL PLATE TRAIL - 82ND STREET BRIDGE

CONCEPT B : GEOMETRIC PATTERN




- CONCEPT HIGHLIGHTS:**
- Perforated metal panels that will create interesting patterns cast onto the trail as the sun moves throughout the day.
 - Color palette and panel location inspired by Nickel Plate Trail logo.
 - Identifying signage for Castleton neighborhood centered on bridge.




PRECEDENT BRIDGE



PERFORATED PANEL EXAMPLES

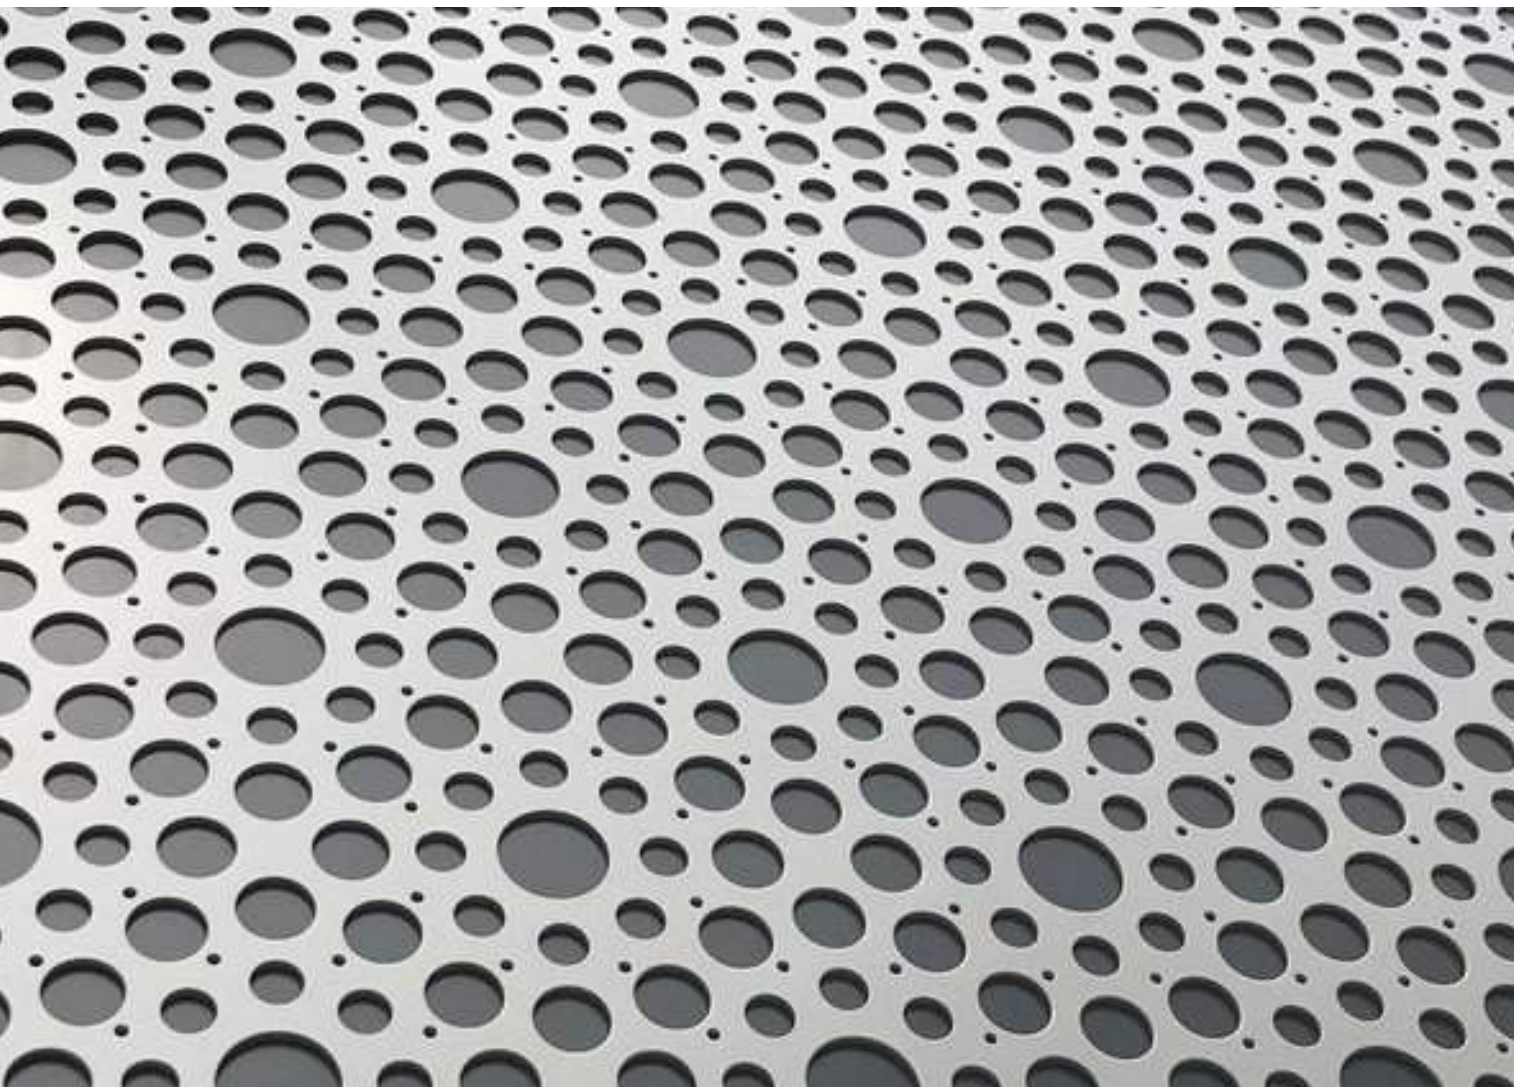


SHADOWS FROM PERFORATIONS

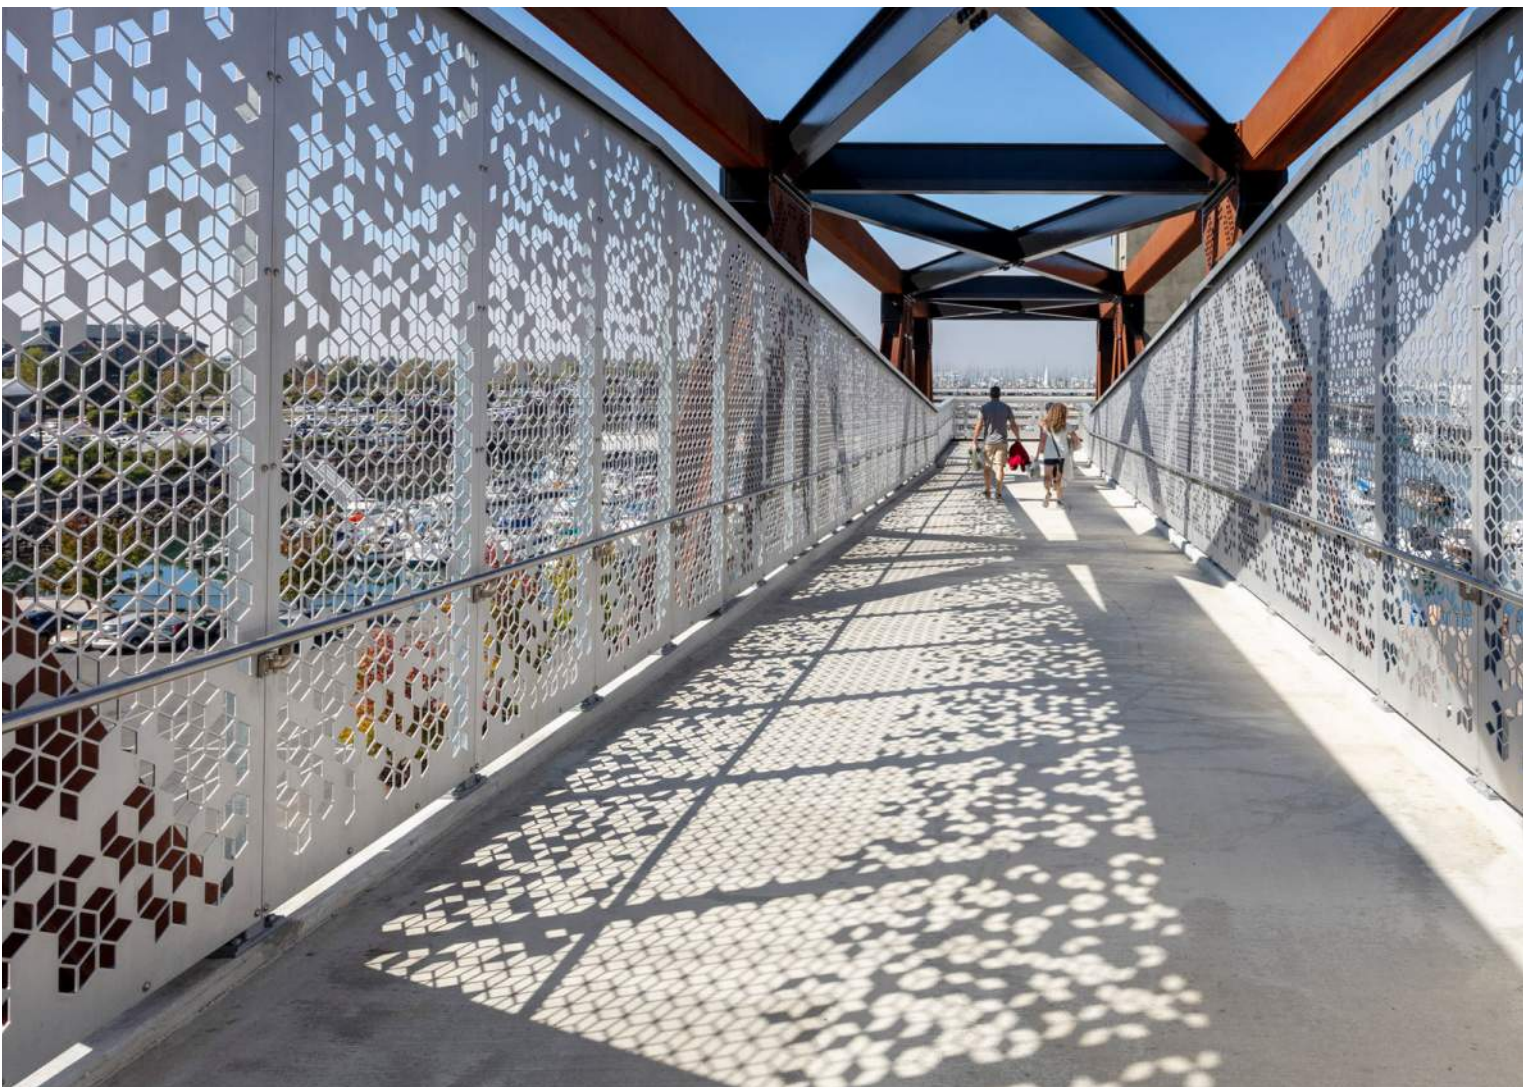

NICKEL PLATE TRAIL - 82ND STREET BRIDGE



PLAZA CONCEPT A : COLORFUL SHADE CANOPY

- CONCEPT HIGHLIGHTS:**
- Key feature is circular shade structure made of the same perforated metal panels on the bridge concept.
 - Color palette for the shade structure matches the Nickel Plate Trail logo and the adjacent trail bridge.
 - A central art piece is located in the middle of the circular shade structure and surrounded by seating within a decorative paved space drawing inspiration from a historical train wheel.
 - Plenty of seating is provided with a concrete seat wall under the circular shade structure, picnic tables around the art piece, and more concrete seat walls as you enter from the trail.
 - Bicycle racks, a bike repair station and bike pump are also provided as you enter the space from the trail.
 - Perimeter fencing around the plaza space will be provided for safety.

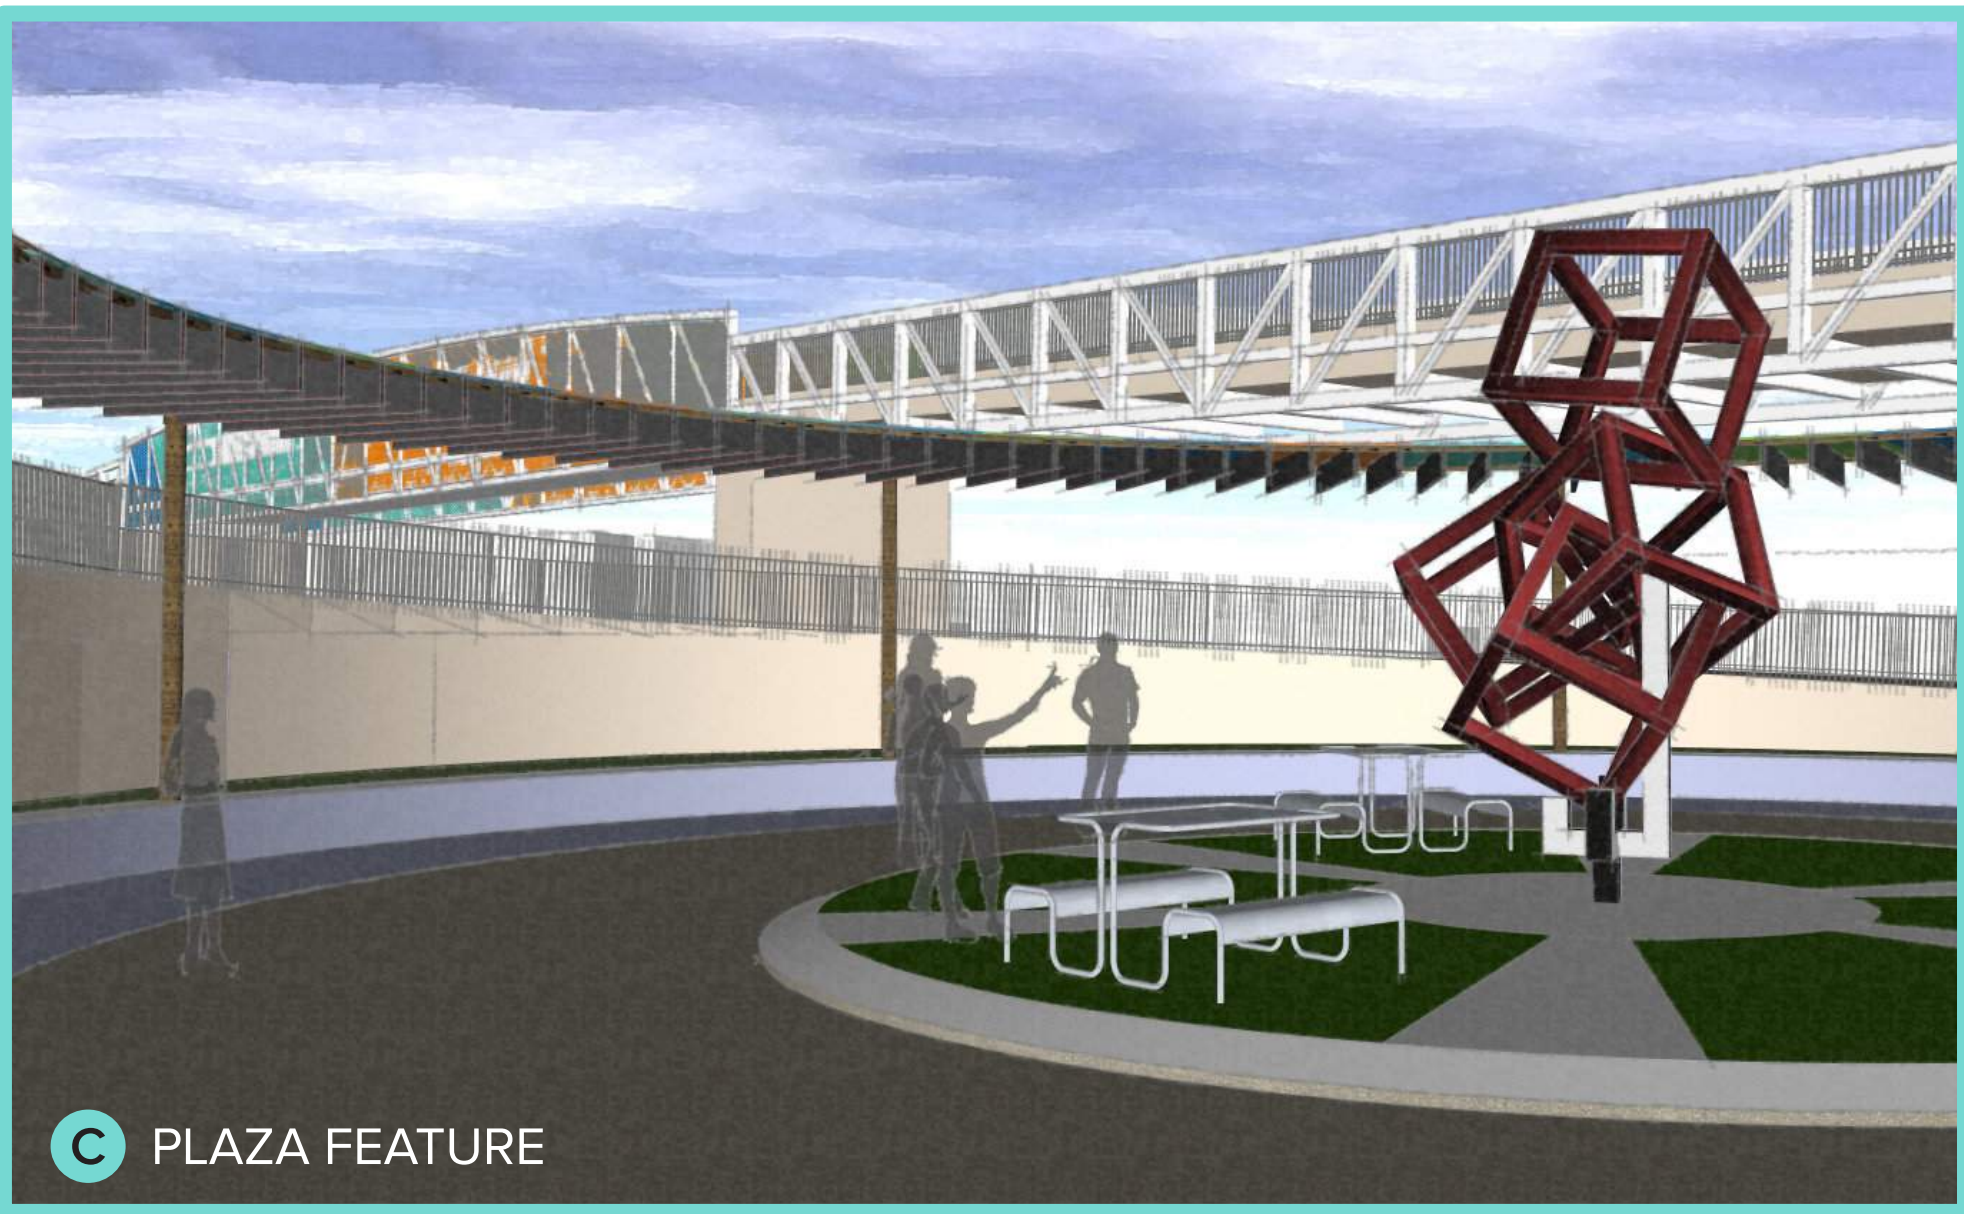

NICKEL PLATE TRAIL - 82ND STREET BRIDGE

PLAZA CONCEPT A : COLORFUL SHADE CANOPY

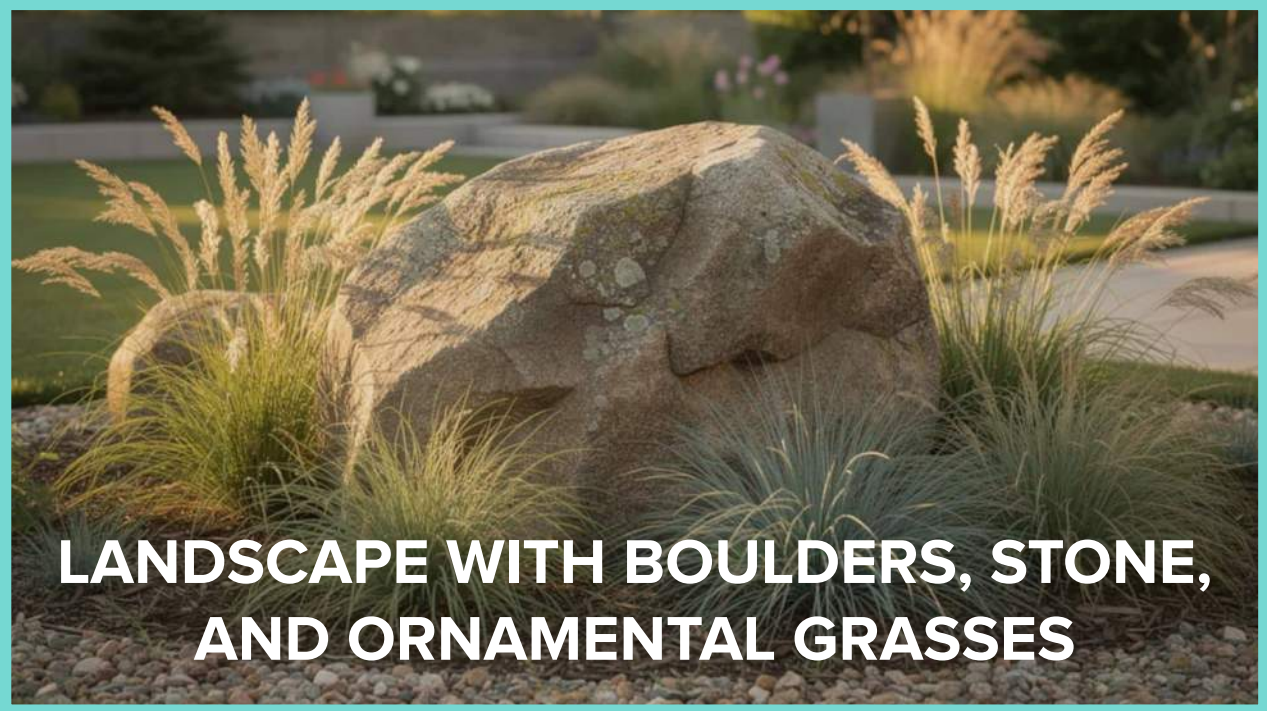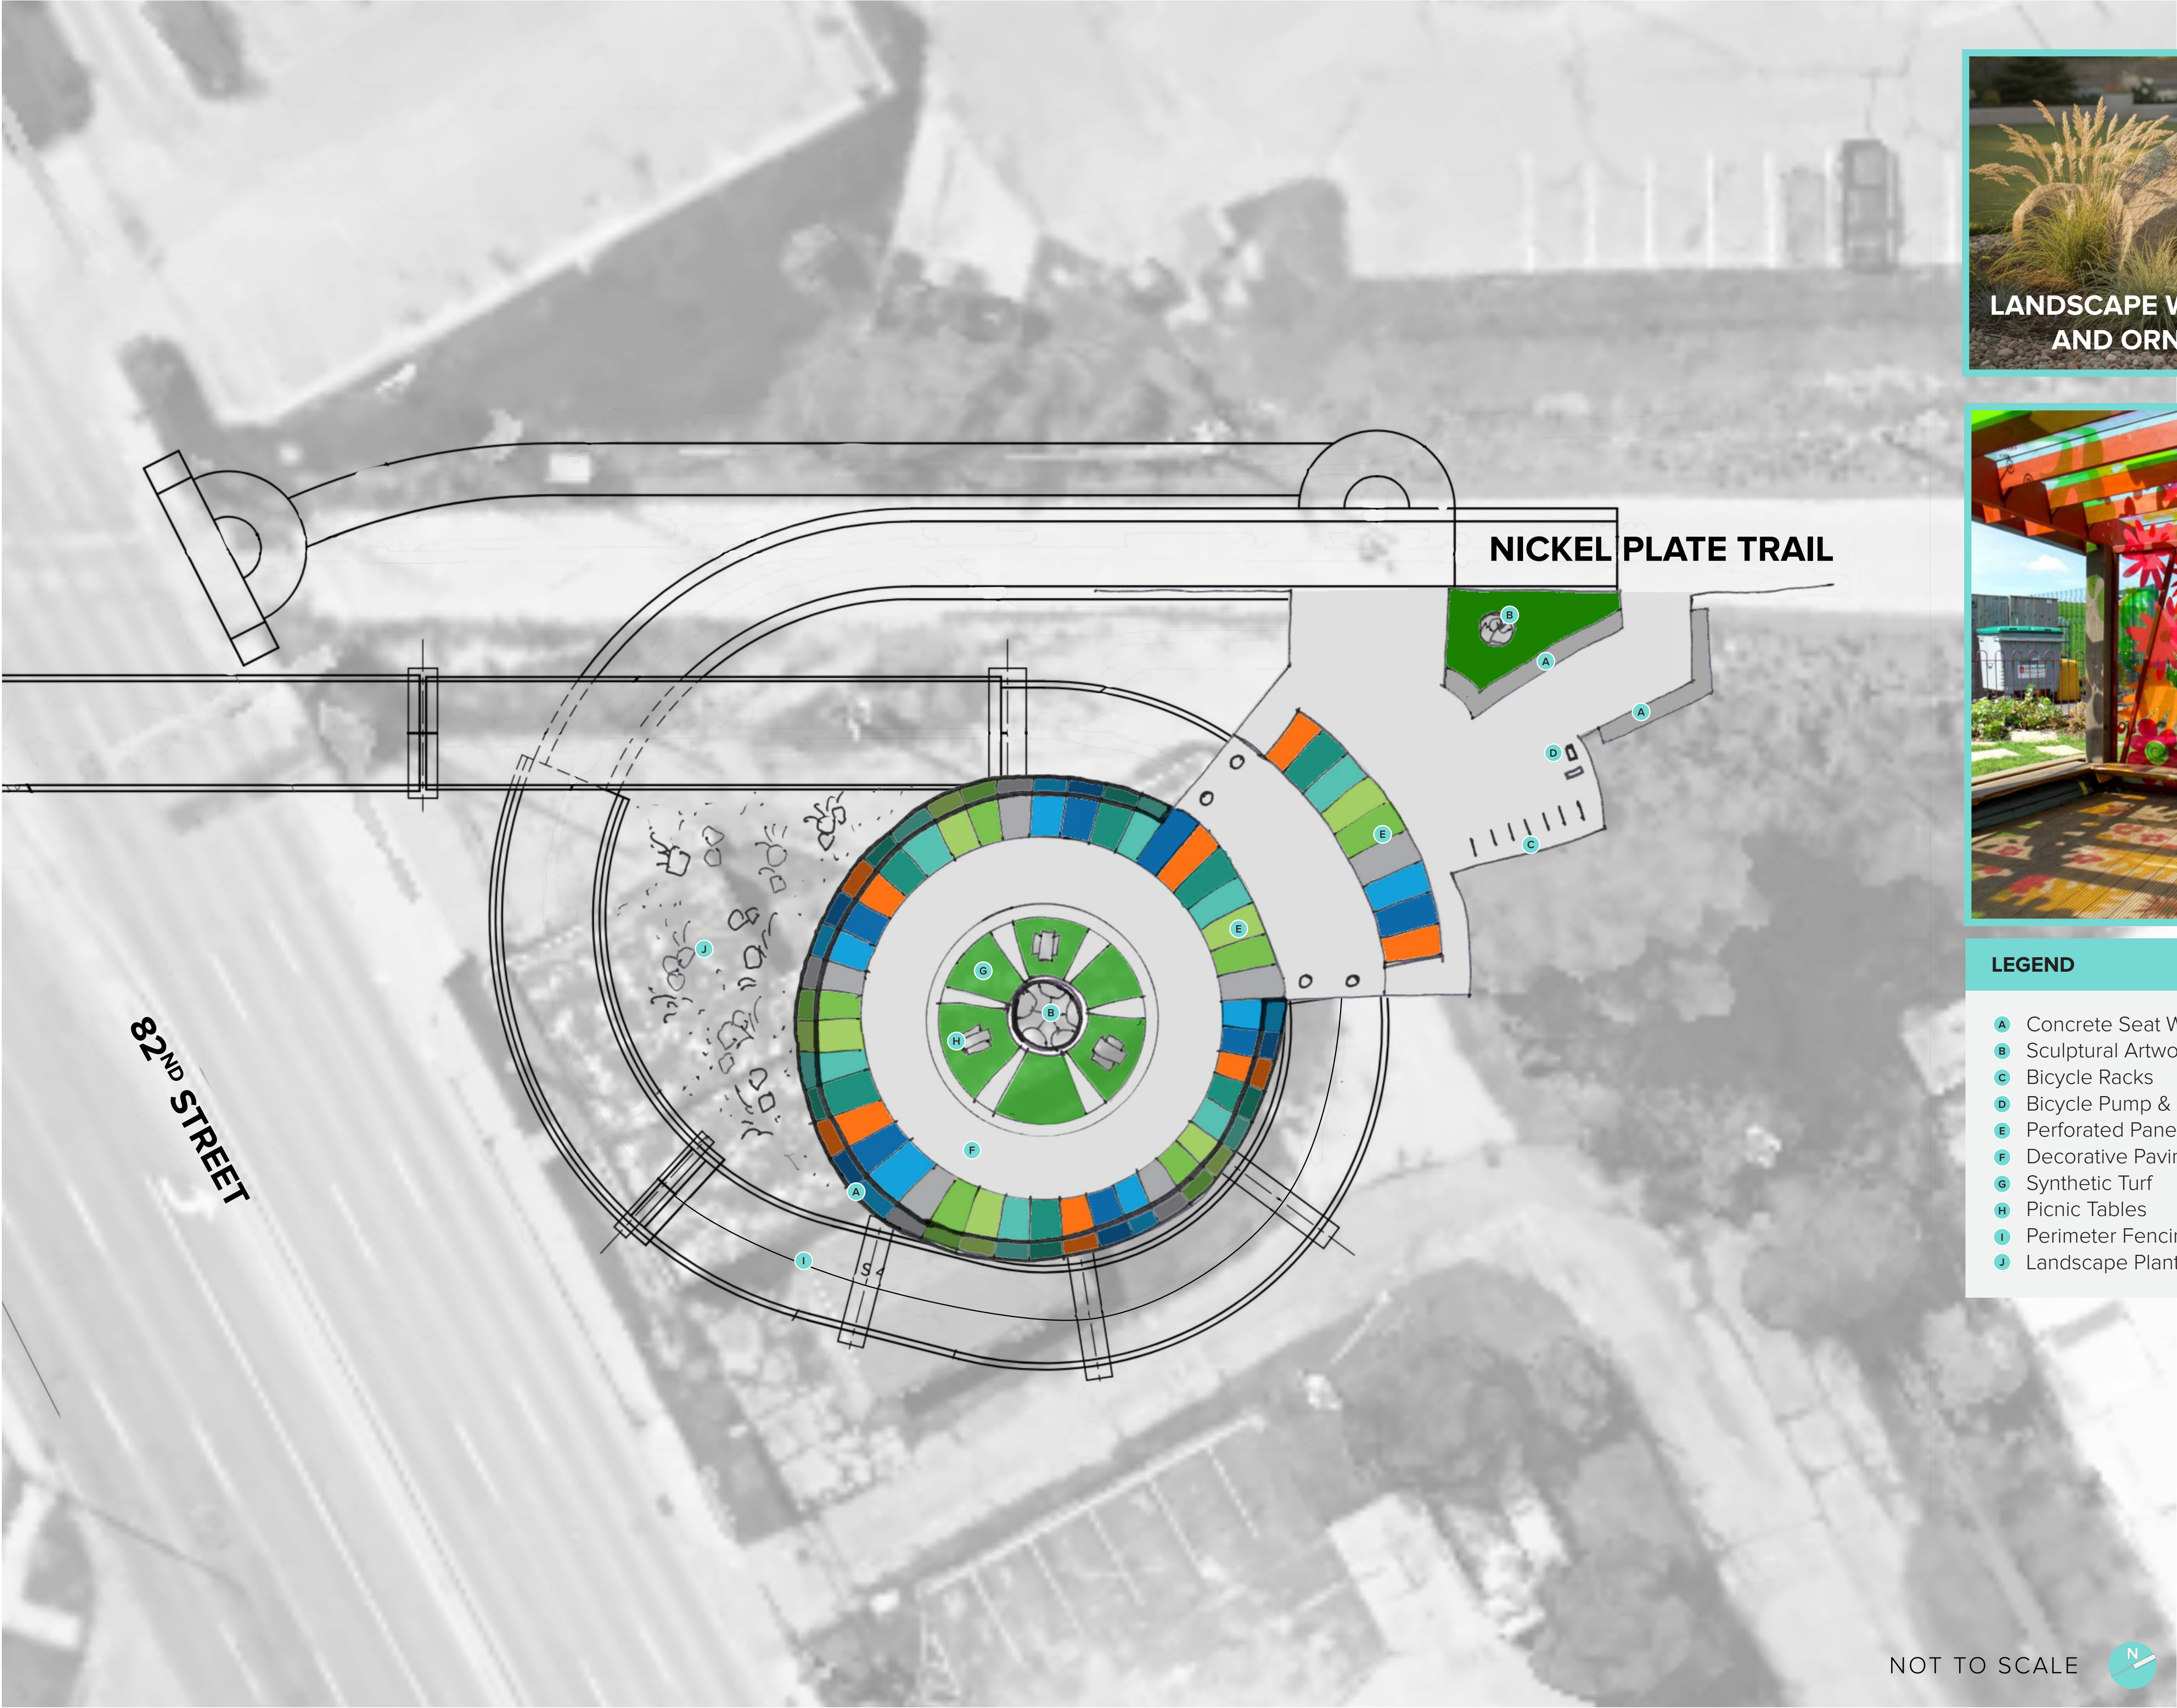

LANDSCAPE WITH BOULDERS, STONE, AND ORNAMENTAL GRASSES



INTERACTIVE ART



CONCRETE SEAT WALL



- LEGEND**
- A Concrete Seat Walls
 - B Sculptural Artwork
 - C Bicycle Racks
 - D Bicycle Pump & Repair Station
 - E Perforated Panel Shade Structure
 - F Decorative Paving
 - G Synthetic Turf
 - H Picnic Tables
 - I Perimeter Fencing
 - J Landscape Planting & Boulders



SYNTHETIC TURF




OVERHEAD PERFORATED PANELS TO MIMIC BRIDGE DESIGN

NICKEL PLATE TRAIL - 82ND STREET BRIDGE

PLAZA CONCEPT B : PLAY PLAZA

CONCEPT HIGHLIGHTS:

- Play is at the core of this concept, with the plaza containing a small play area for trail users. This play area features a small berm with synthetic turf, a slide, and colorful rubber climbing balls.
- There is also a synthetic turf lawn with additional play equipment including some climbing logs and hammocks.
- As you enter the plaza space off the trail, amenities provided include bicycle racks, a pump and bike repair station, and a concrete seat wall.
- Towards the back of the plaza space, is a sculptural seating area with a center art piece, decorative paving, and a concrete seat wall.
- Perimeter fencing will be provided around the plaza for safety.

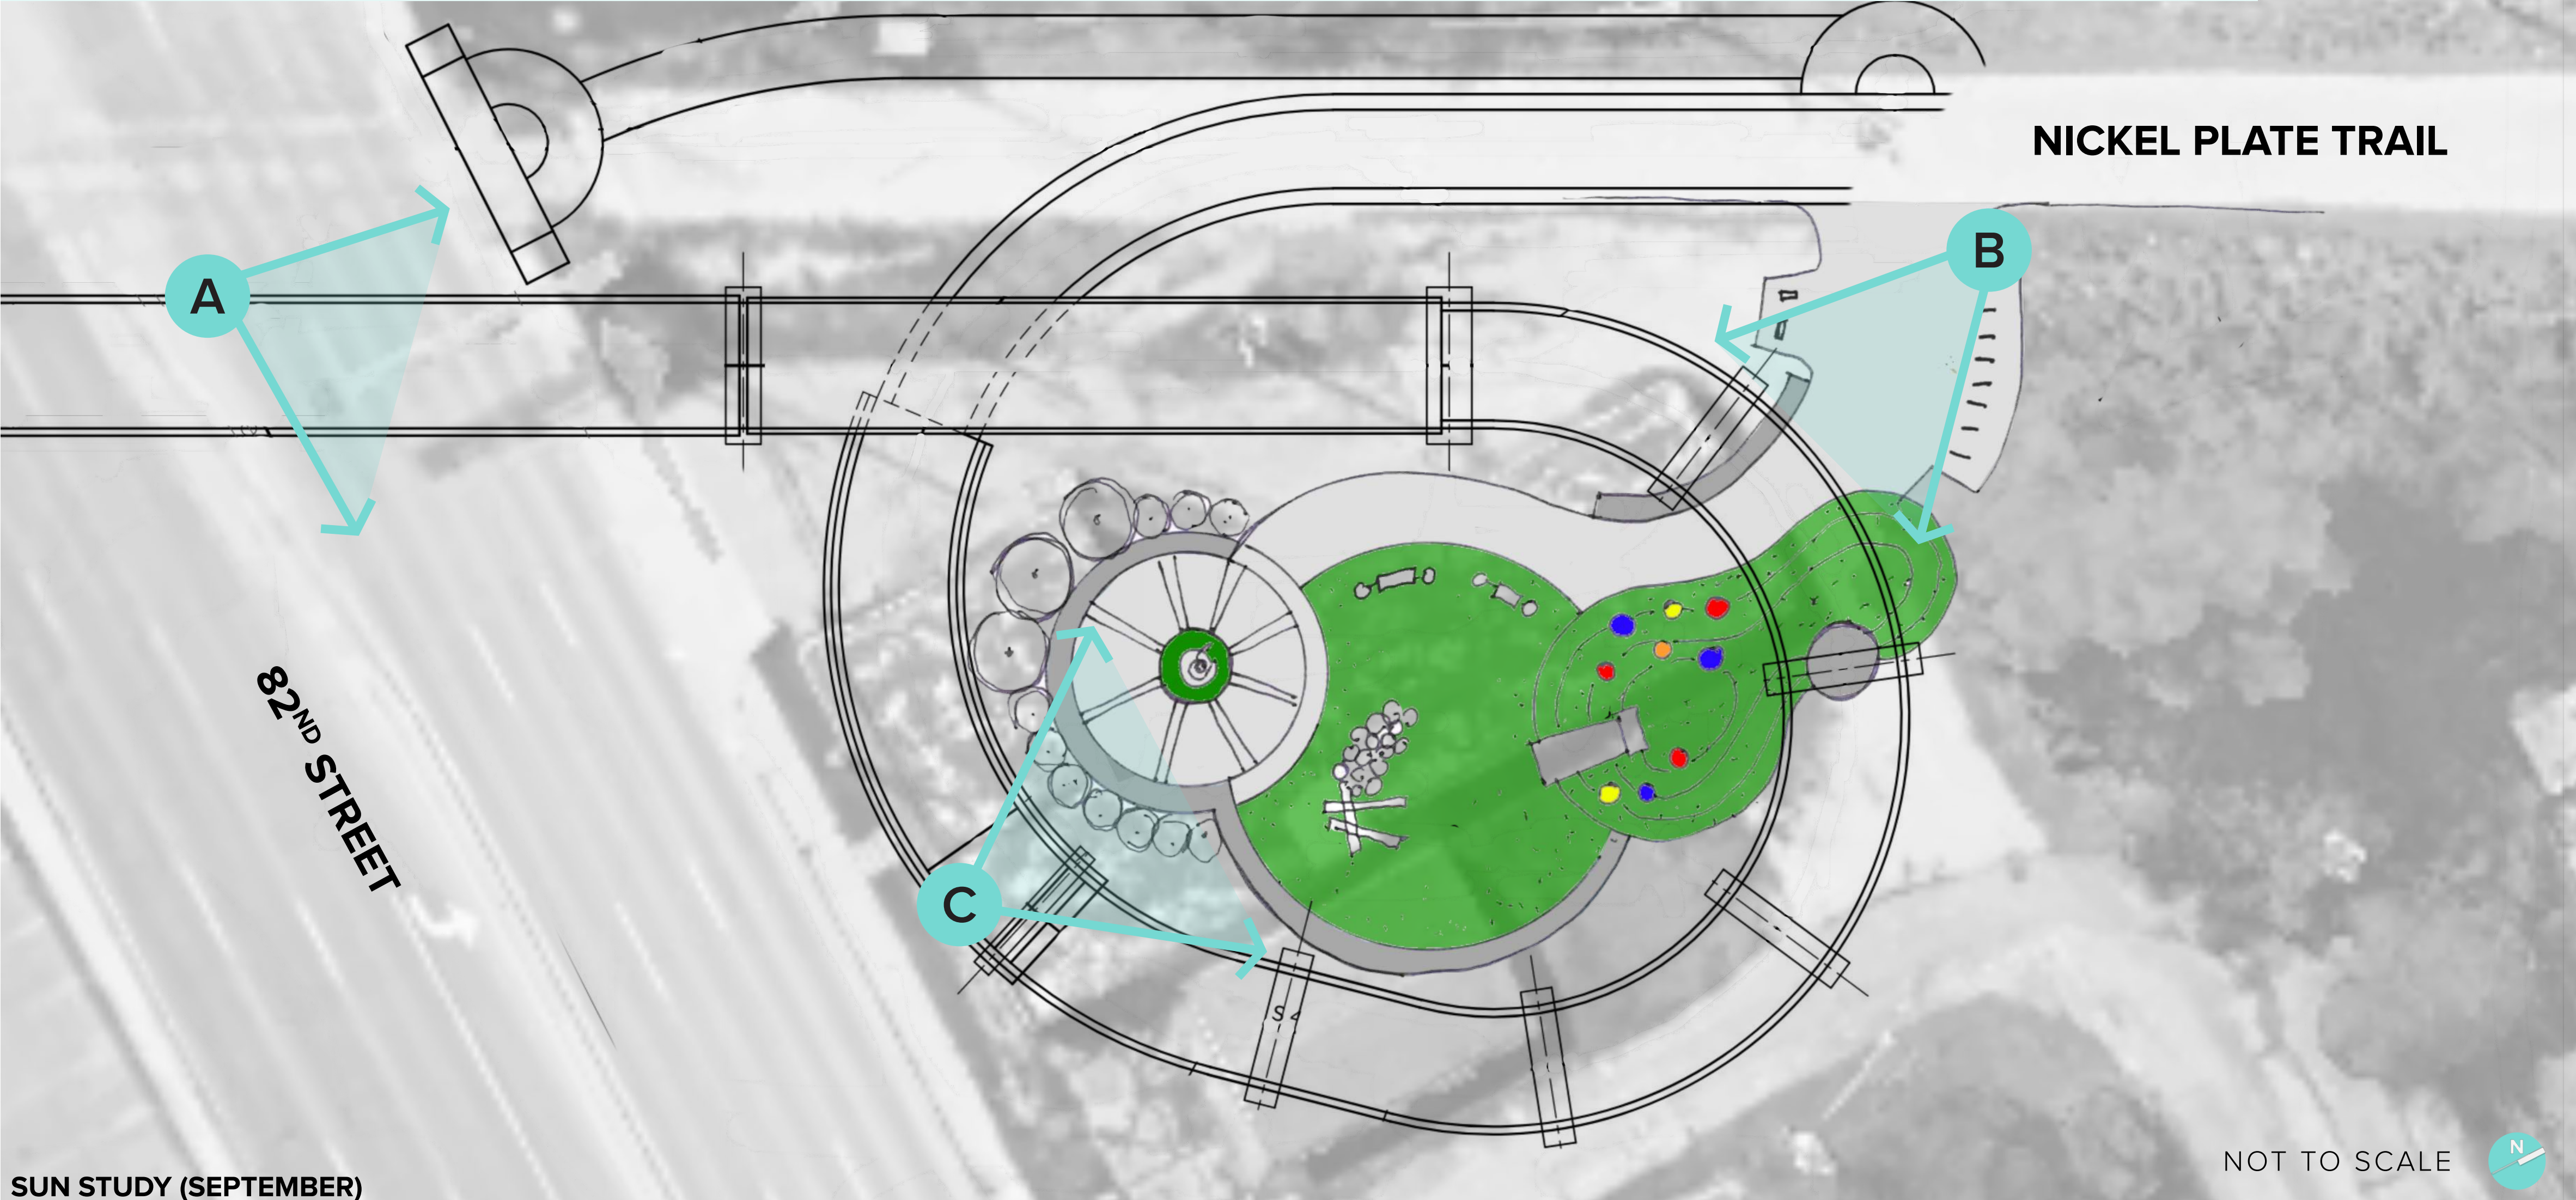

SUN STUDY (SEPTEMBER)



9 AM




1 PM




7 PM

NICKEL PLATE TRAIL - 82ND STREET BRIDGE

PLAZA CONCEPT B : PLAY PLAZA

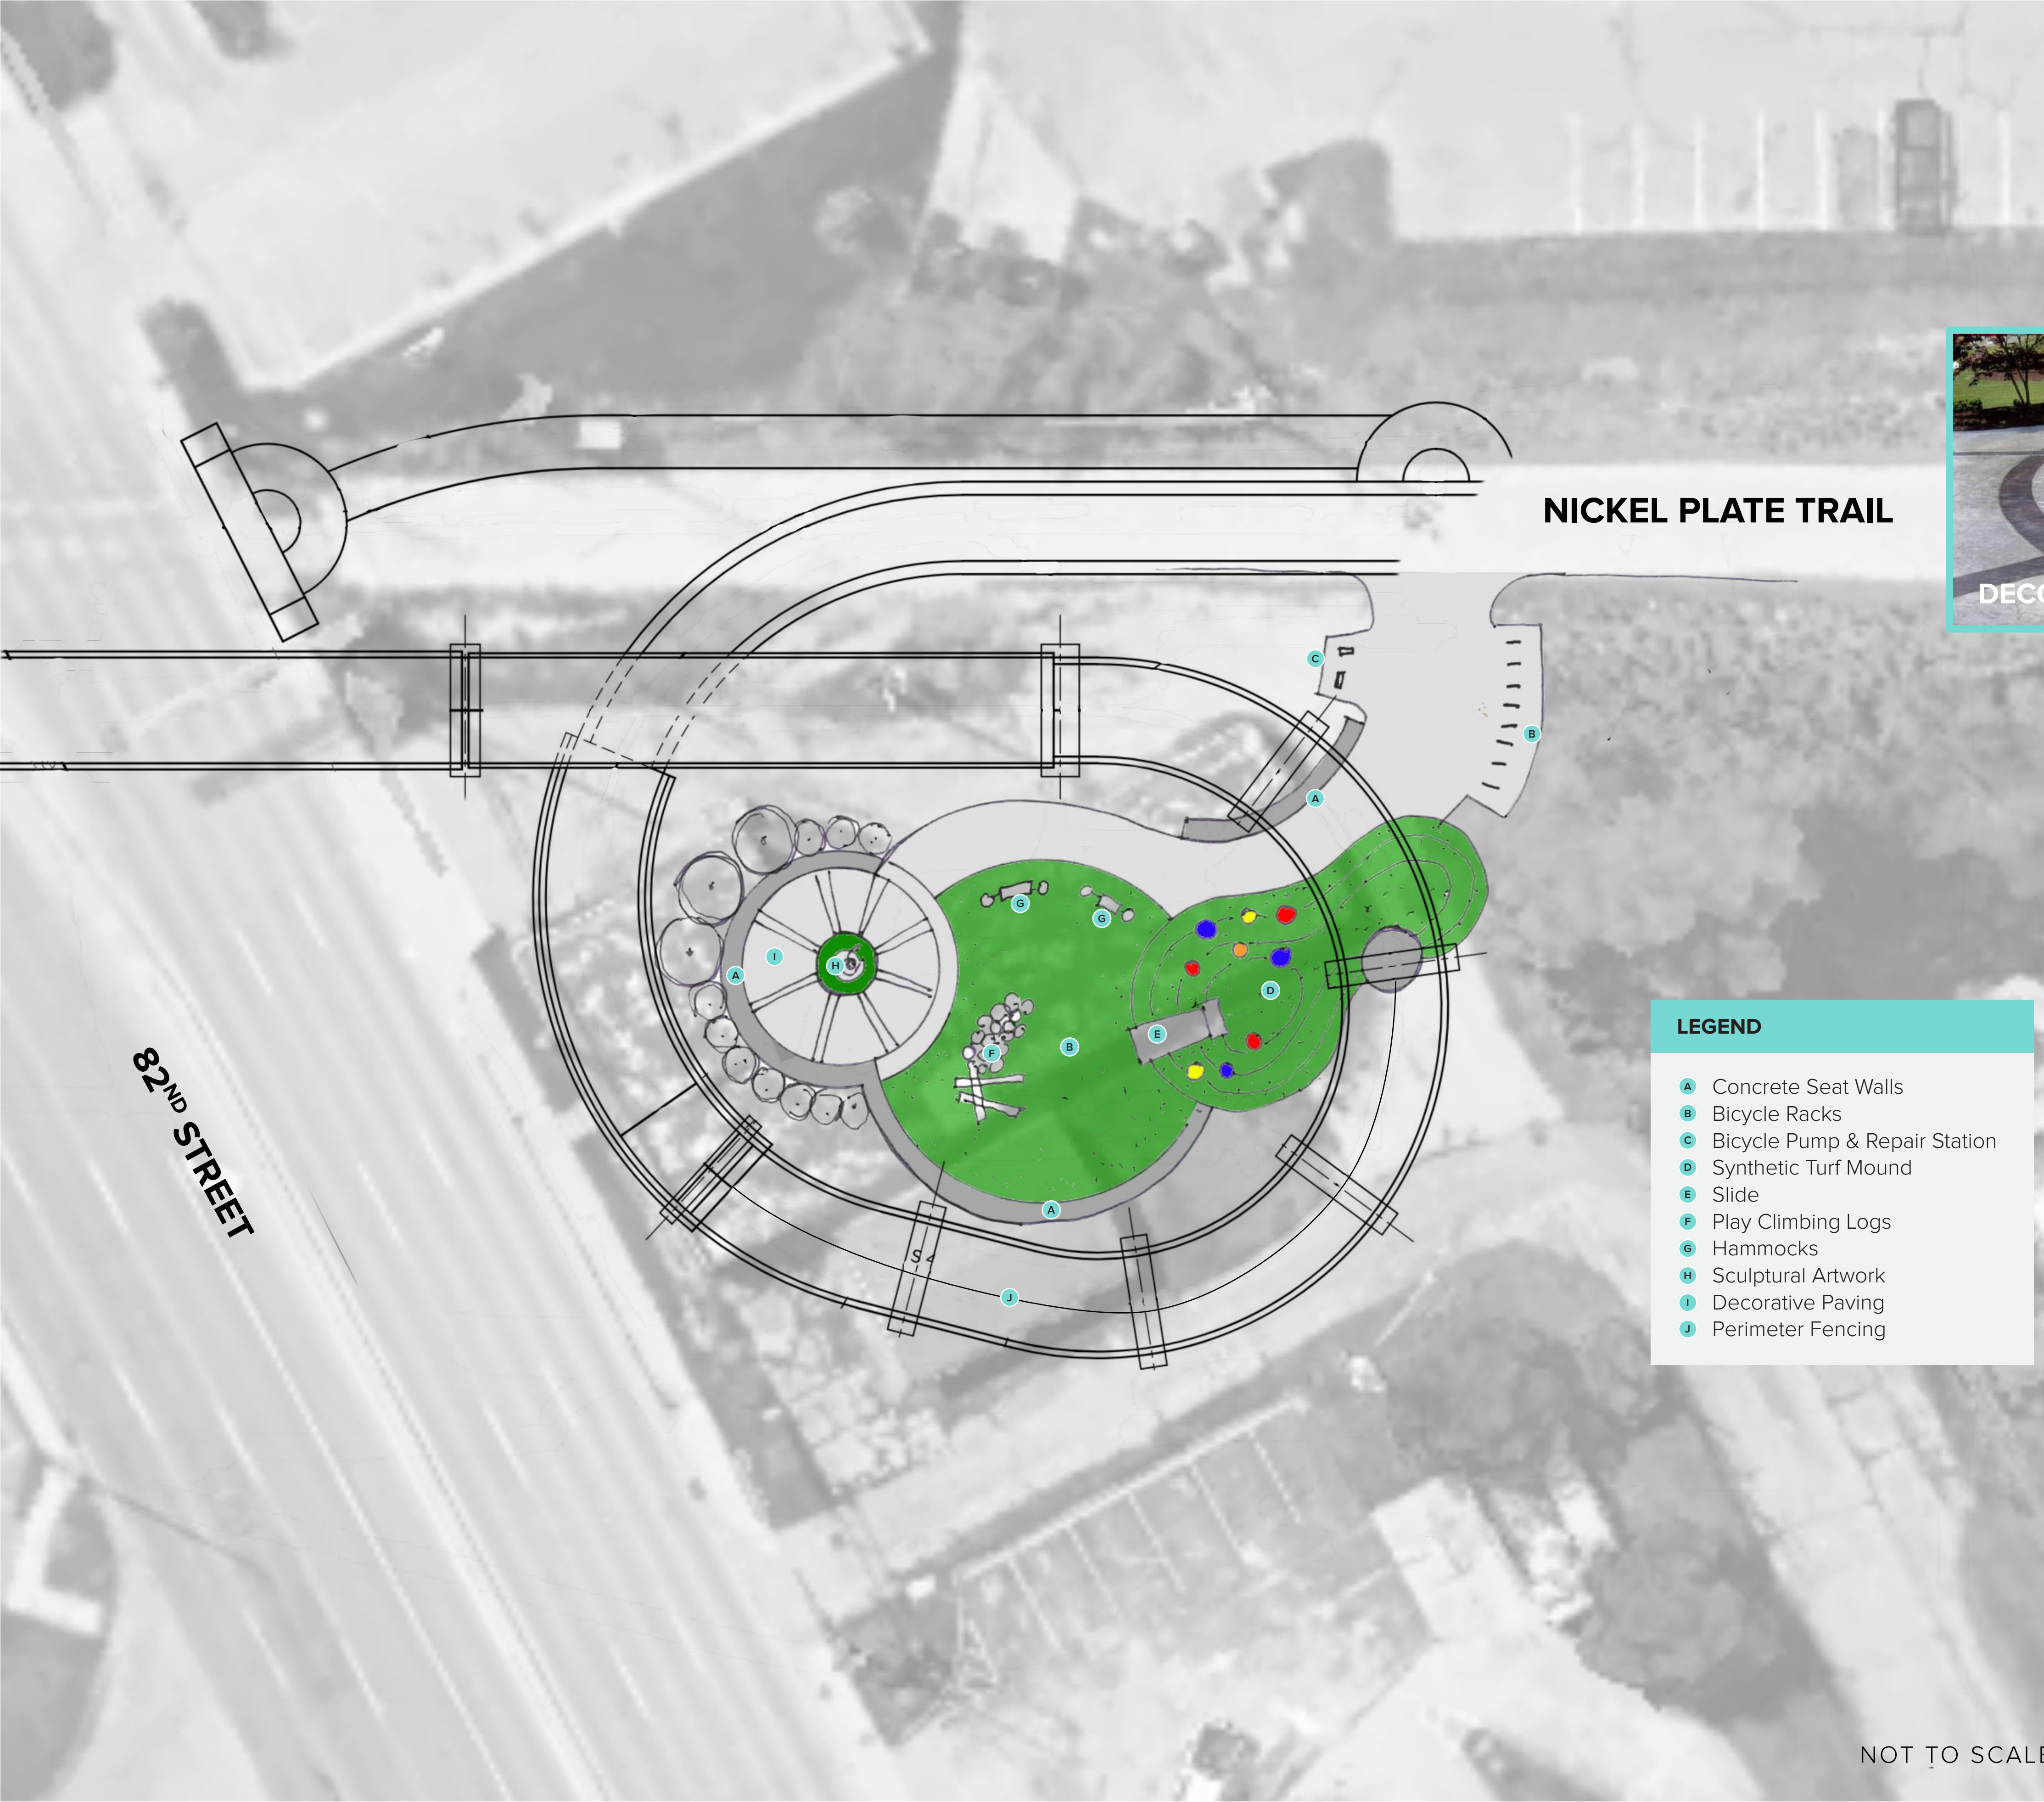

CONCRETE SEAT WALL

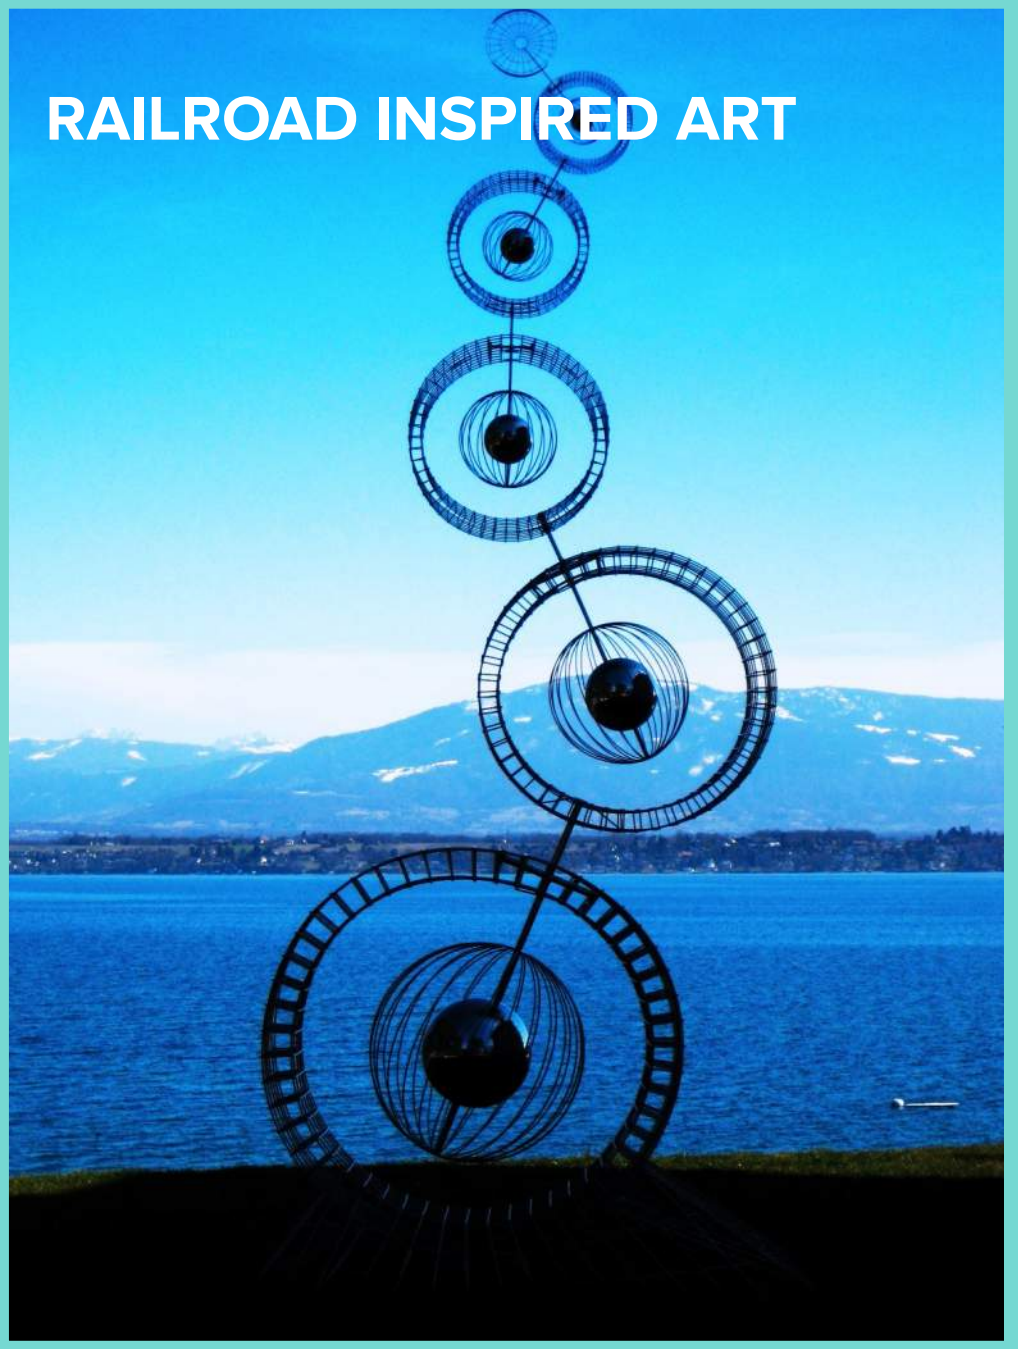

RAILROAD INSPIRED ART



DECORATIVE PAVING



LIGHTING UNDER RAMP



PLAY ELEMENTS INCORPORATED INTO PLAZA SPACE

