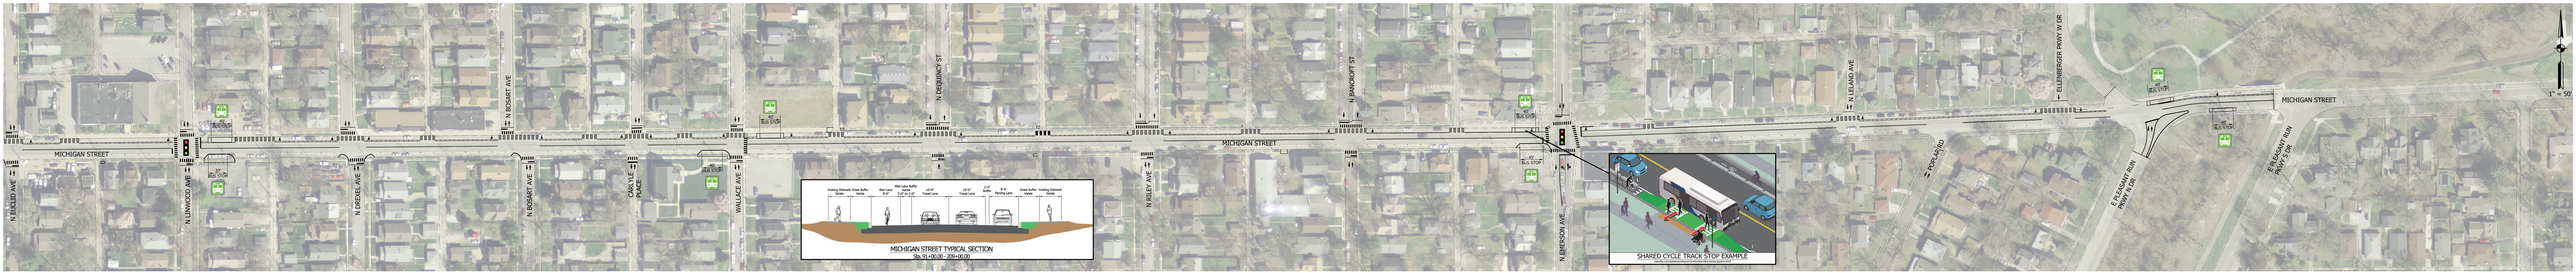

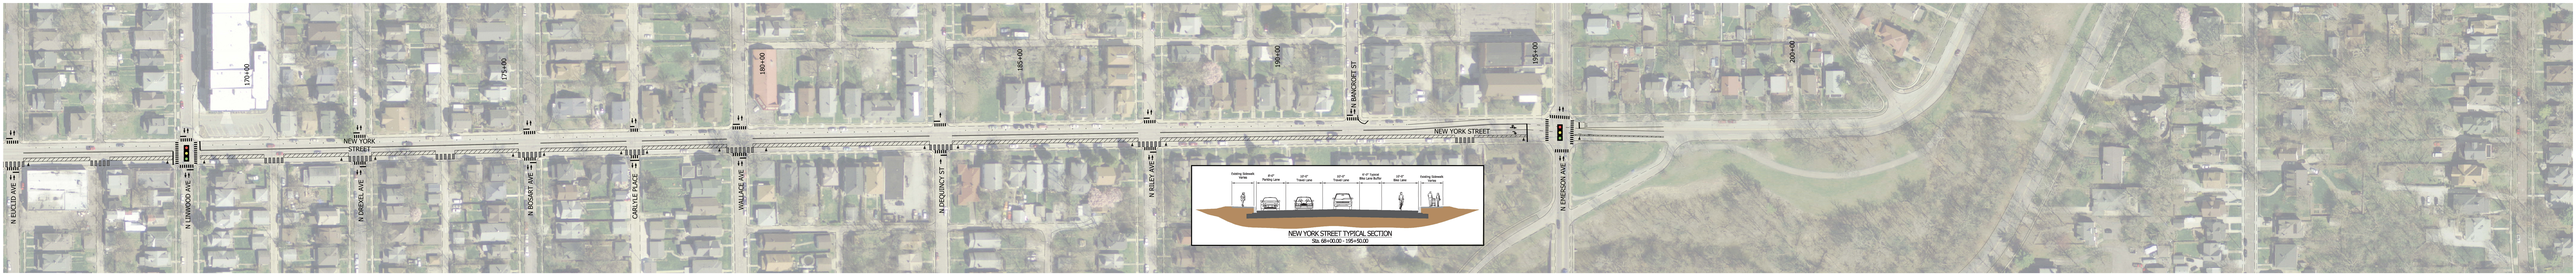

INDIANAPOLIS DEPARTMENT OF PUBLIC WORKS

IndyGo

A&F ENGINEERING
Transportation & Site Engineering
Crossing Circles Since 1966

MICHIGAN STREET AND NEW YORK STREET TWO-WAY CONVERSION
PRELIMINARY LAYOUT